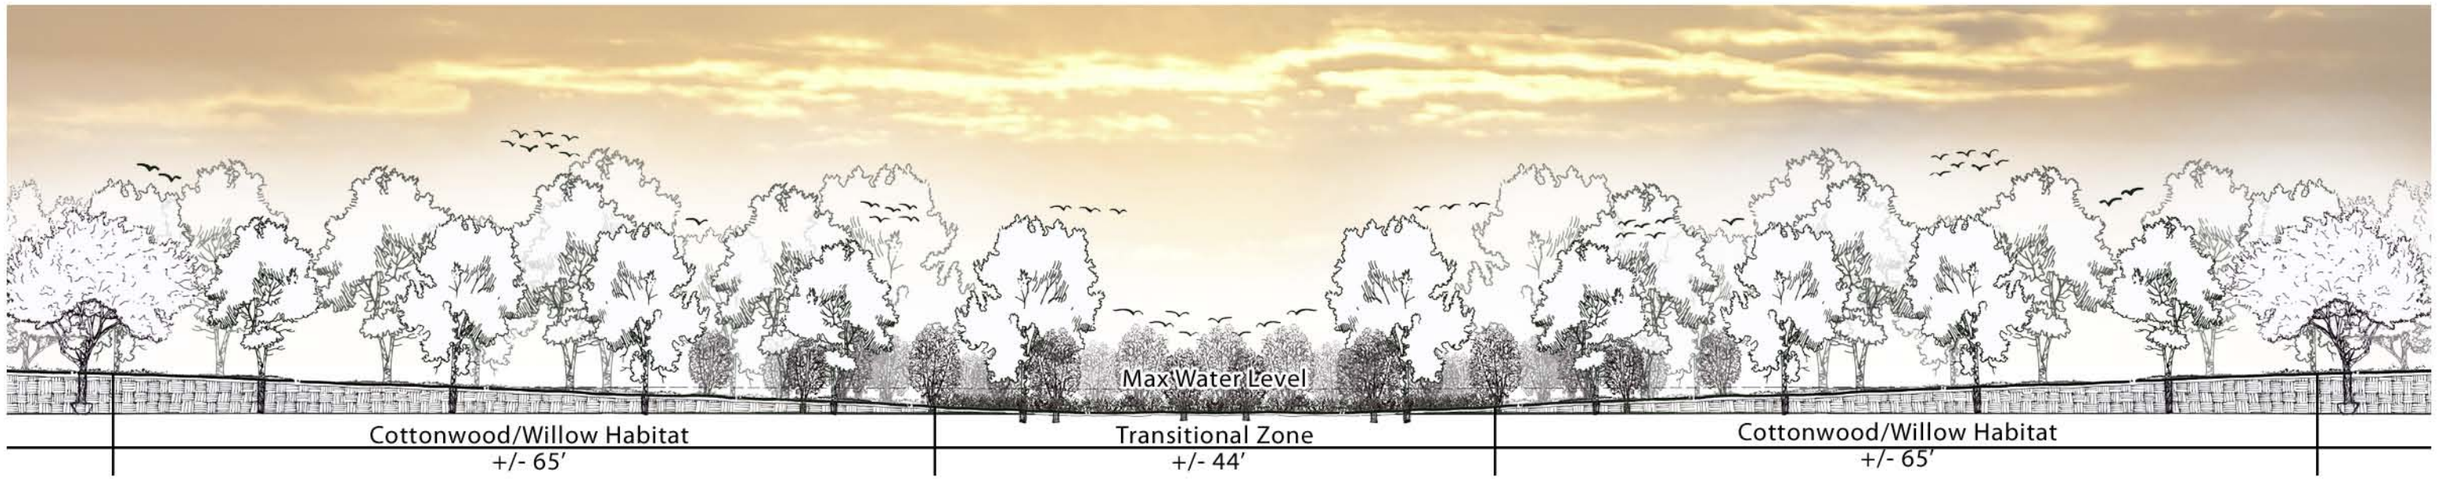

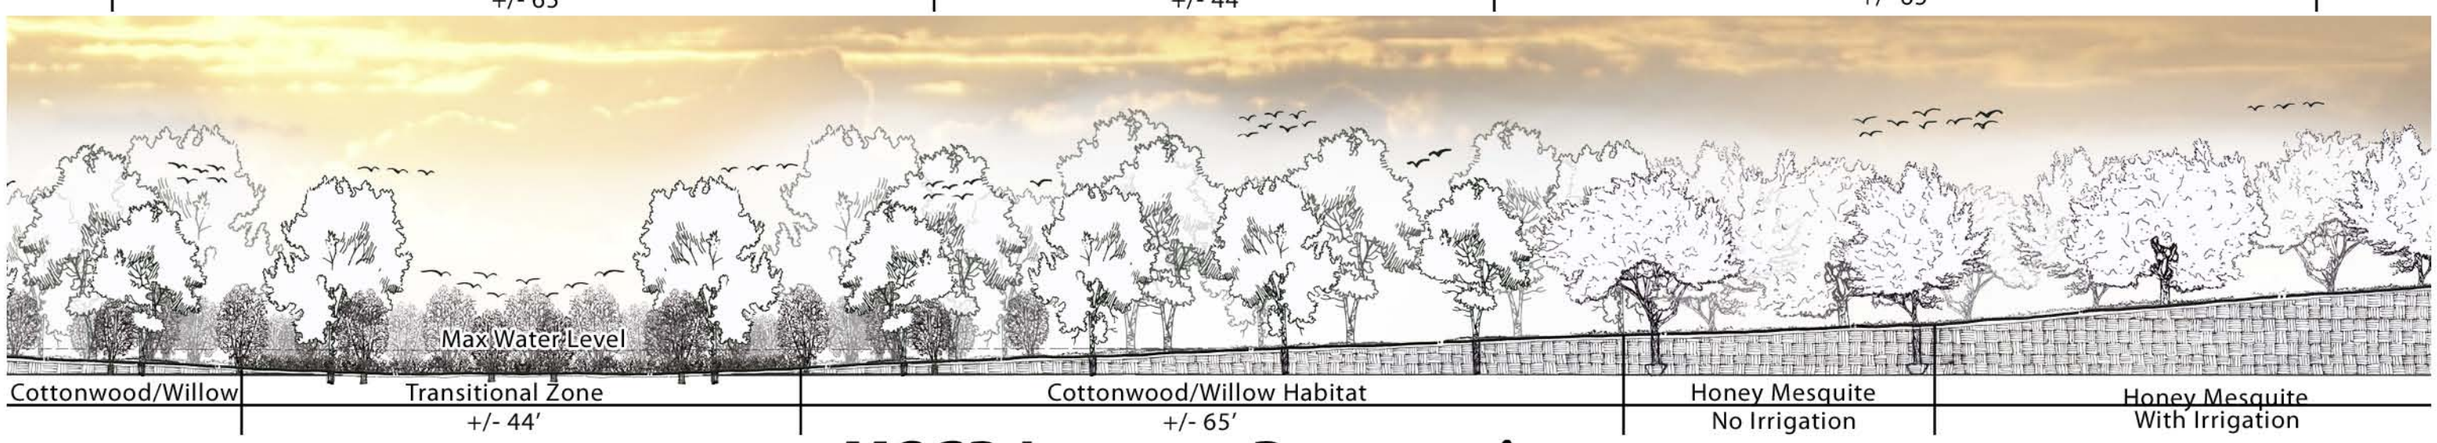

Natural Channel Design, Inc.

Fred Phillips Consulting

SWI Shephard Wesnitzer, Inc.

MSCP Laguna Restoration

Secondary Channel Cross Section

Scale: 1" = 12'

Date: 5/28/09