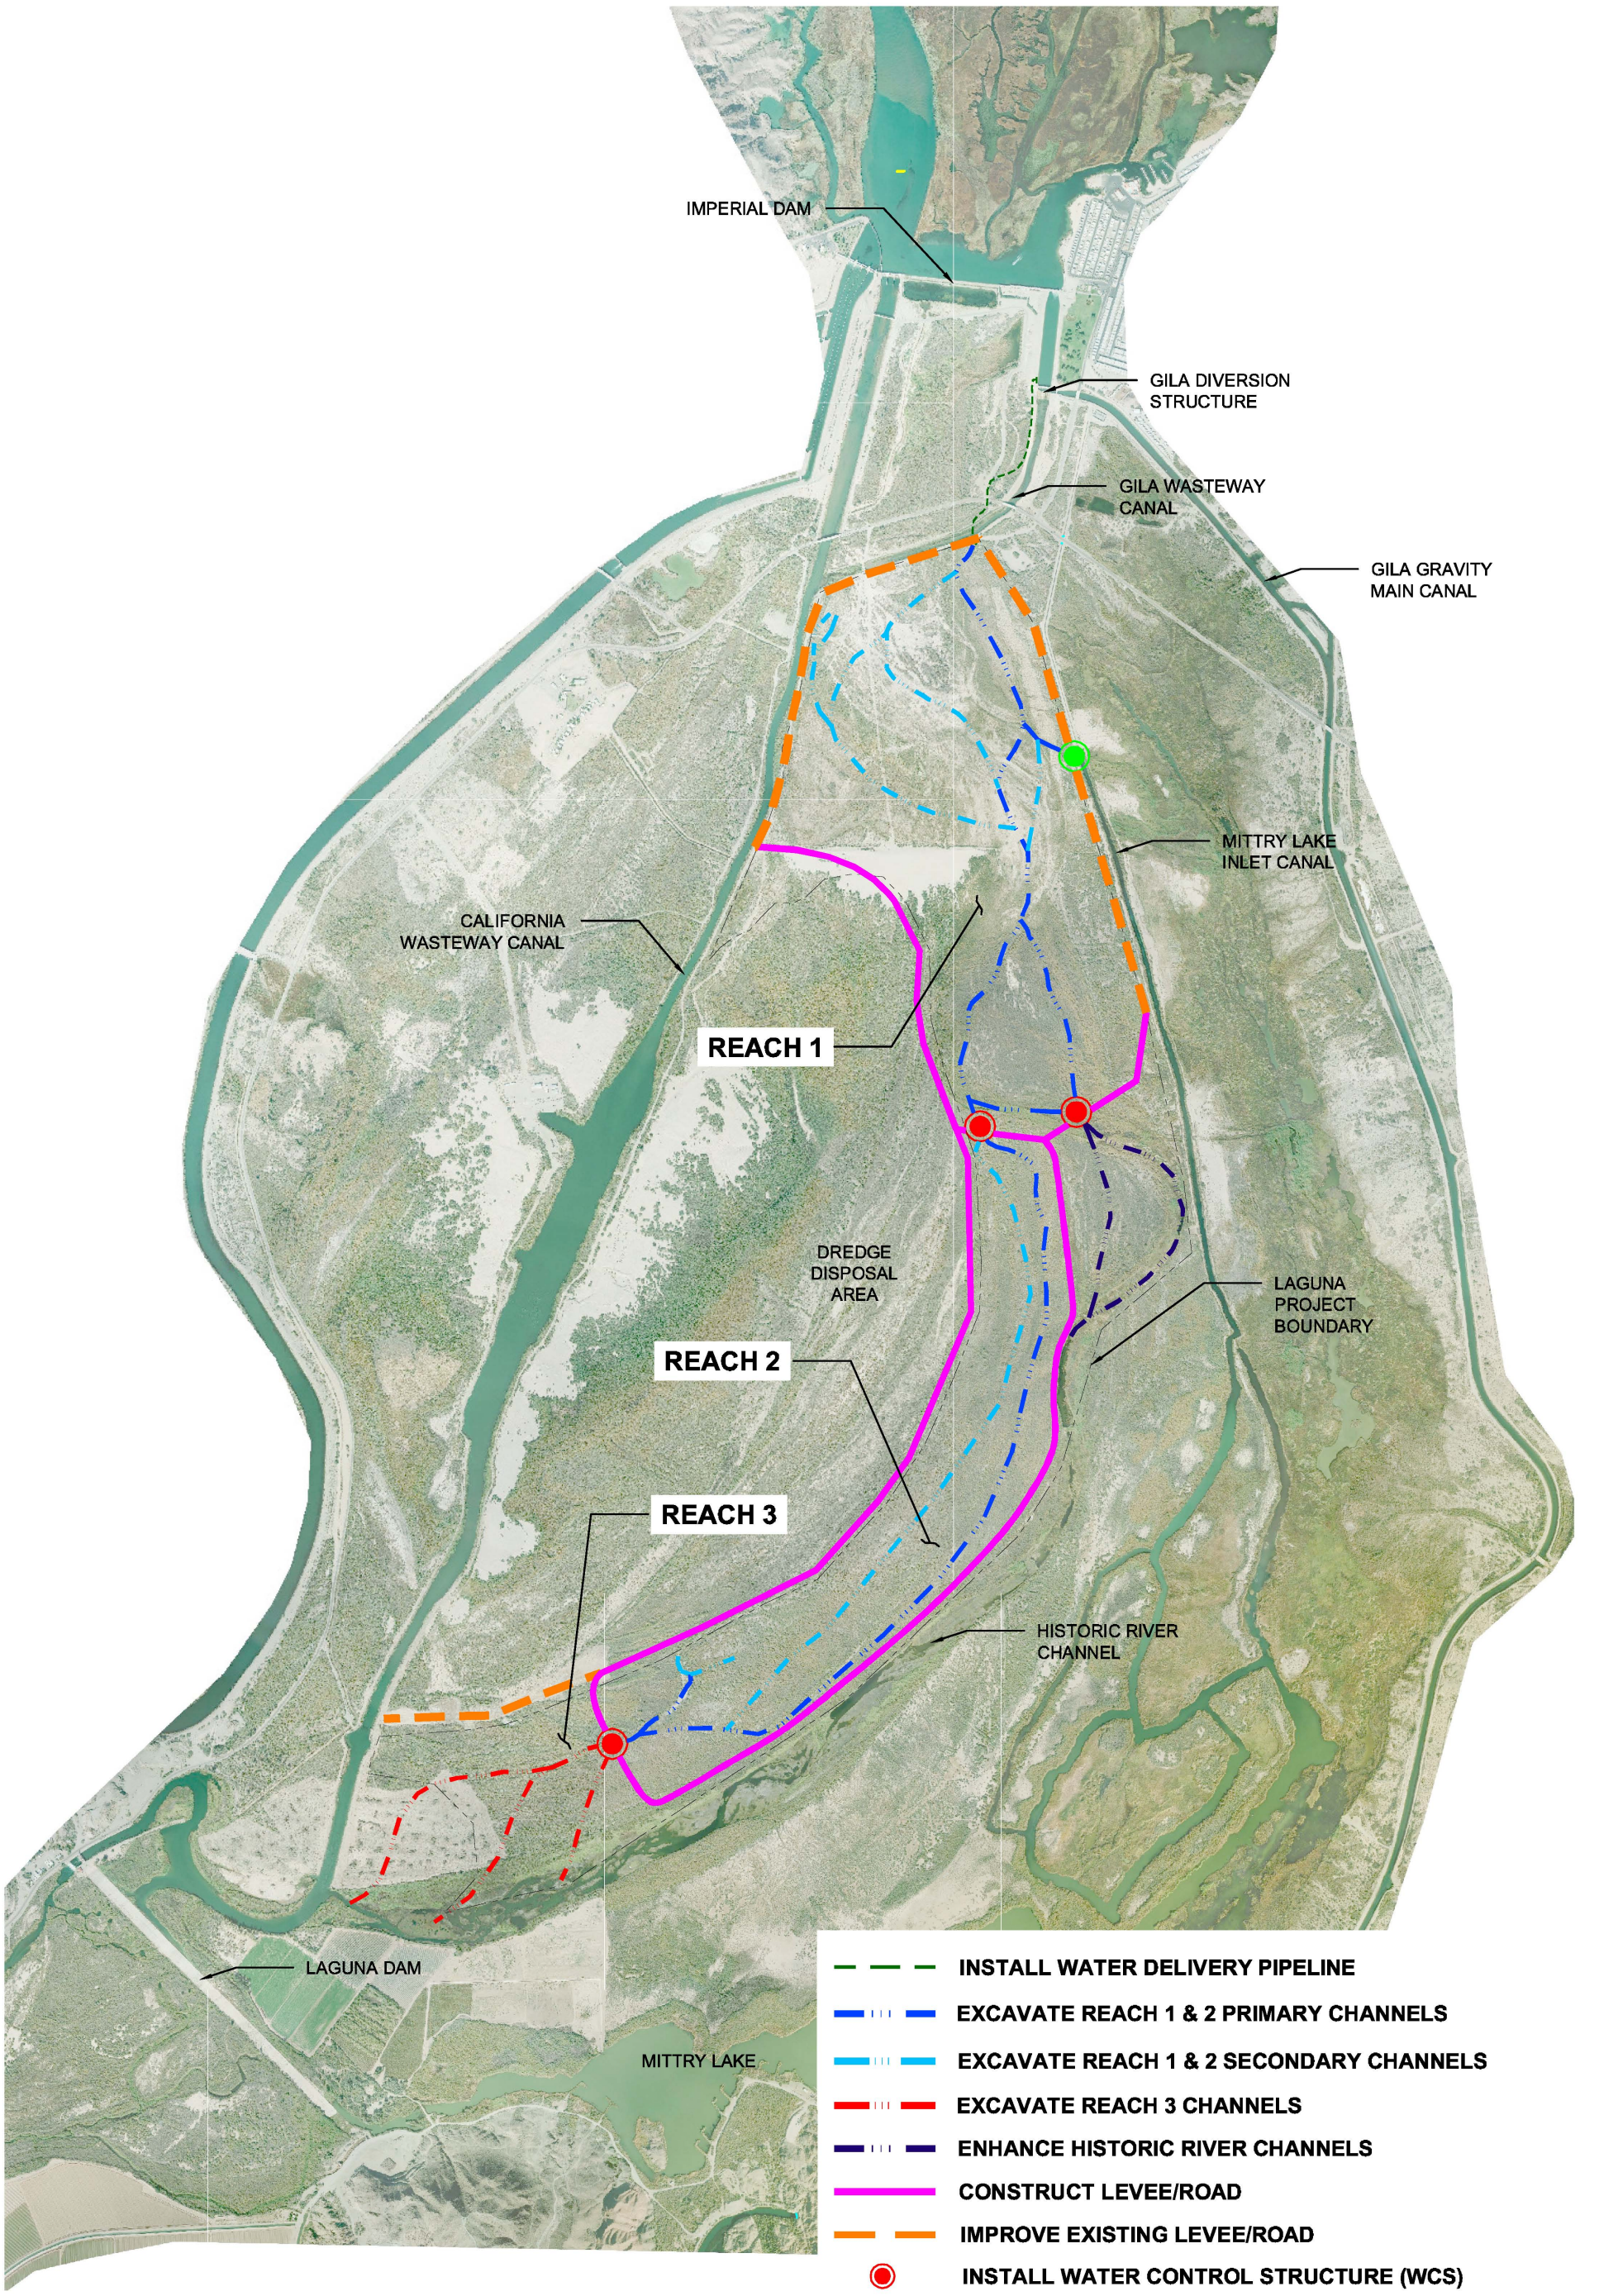

Natural Channel Design, Inc.

Fred Phillips Consulting

SWI Shephard Wesnitzer, Inc.

MSCP Laguna Restoration

Conceptual Improvement Plan

Date: 10/28/09

Scale: 1" = 2000'

0' 500' 1000' 2000' 3000'

North